SITE LAYOUT & GRADING PLAN

1:10

0' 5' 10' 20' N

LEGEND

- PROJECT BOUNDARY
- RHINO HABITAT
- HOLDING BUILDING (EXISTING)
- SHOTCRETE EMBANKMENT
- VISITOR PATH
- SERVICE ROAD

PROGRAM

Project Area	16,750 SF
Renovated / Expanded Rhino Habitat	11,200 SF

OREGON ZOO
A SERVICE OF METRO

clr DESIGN

RHINO
PRE-SCHEMATIC DESIGN SUBMITTAL
JULY 28, 2011

SRG + clr + ATELIER DREISEITL
OREGON ZOO COMPREHENSIVE CAPITAL MASTER PLAN

SITE SECTION

3/16" = 1'-0"

0' 4' 10' 25'

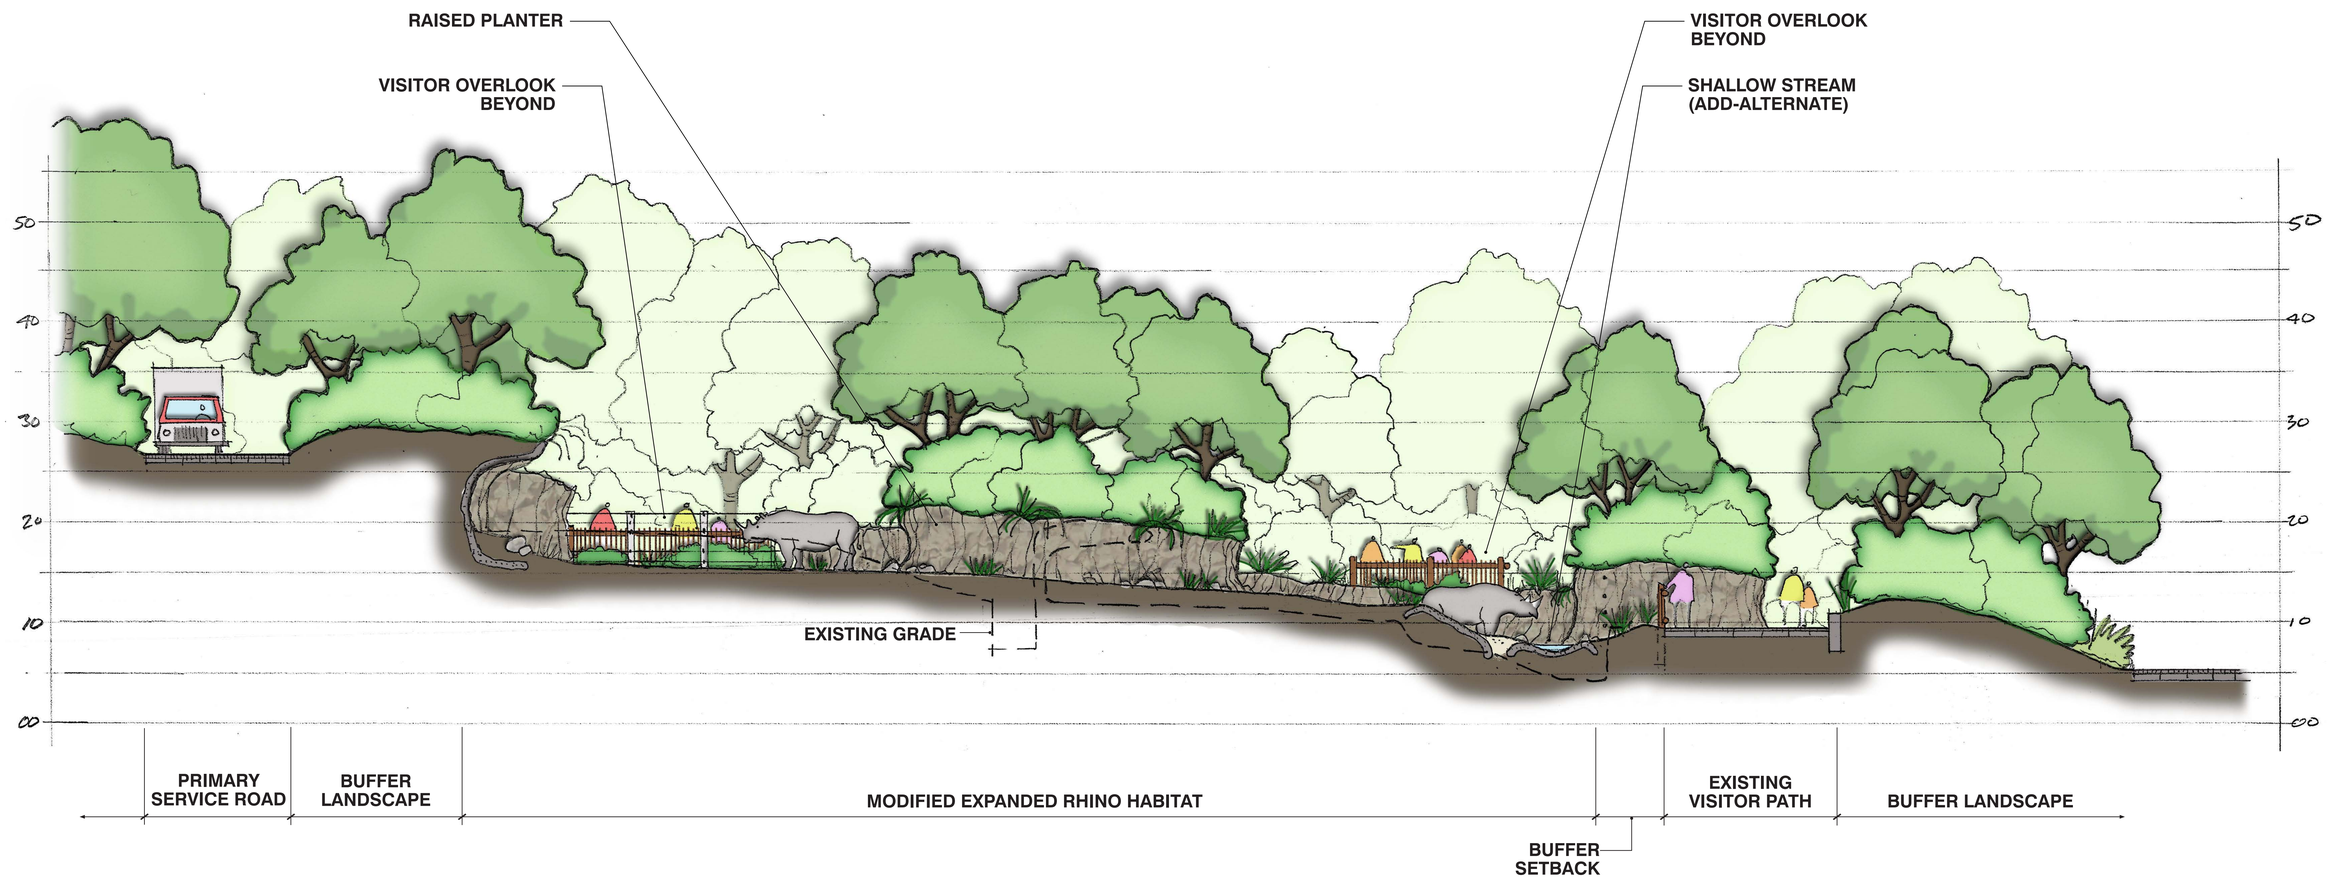

SECTION A

OREGON ZOO
A SERVICE OF METRO

clr DESIGN

RHINO
PRE-SCHEMATIC DESIGN SUBMITTAL
JULY 28, 2011

SRG + clr + ATELIER DREISEITL
OREGON ZOO COMPREHENSIVE CAPITAL MASTER PLAN